



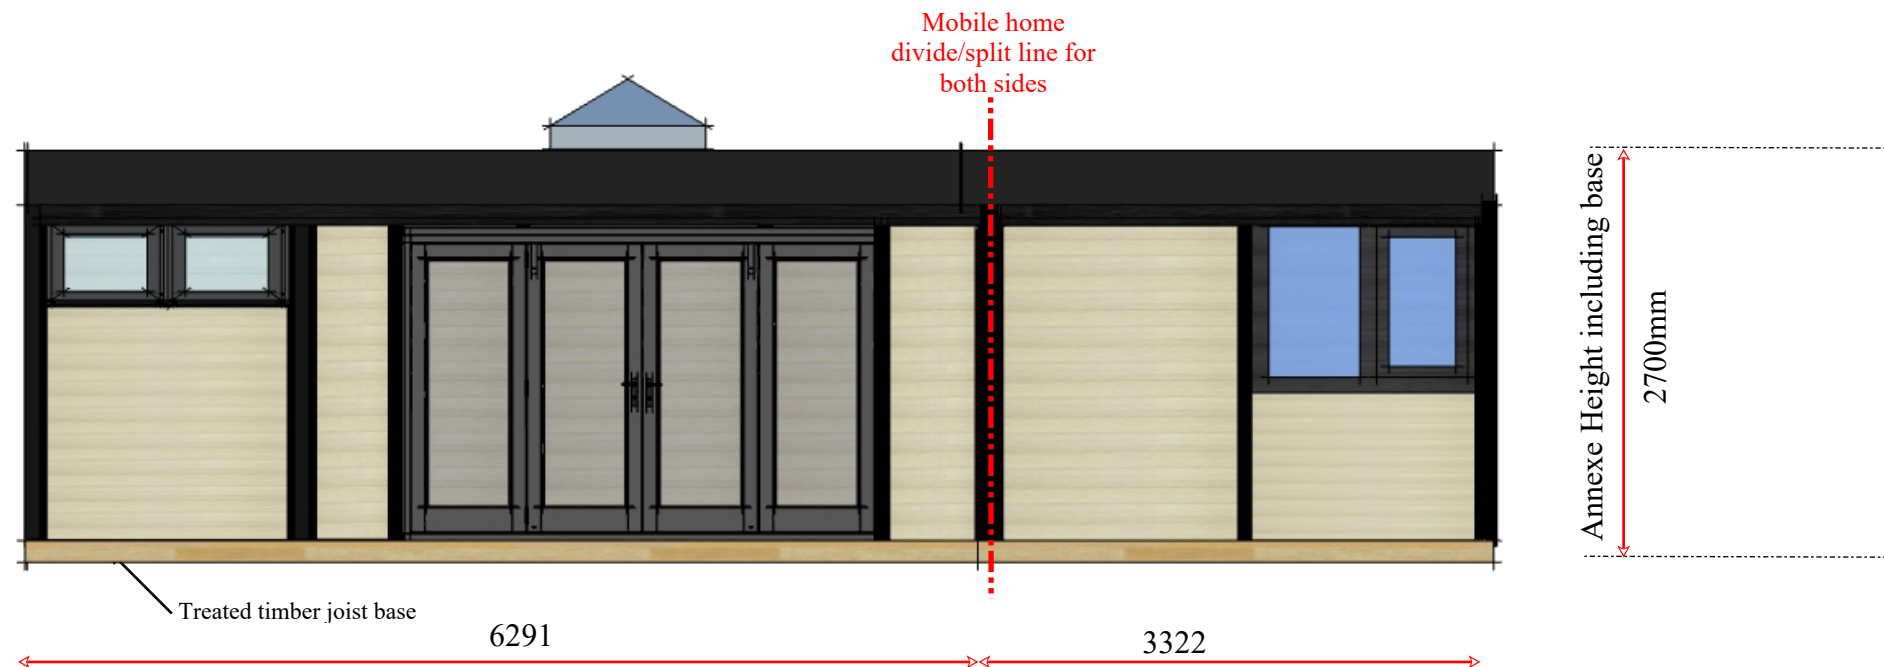

Proposed Front Elevation

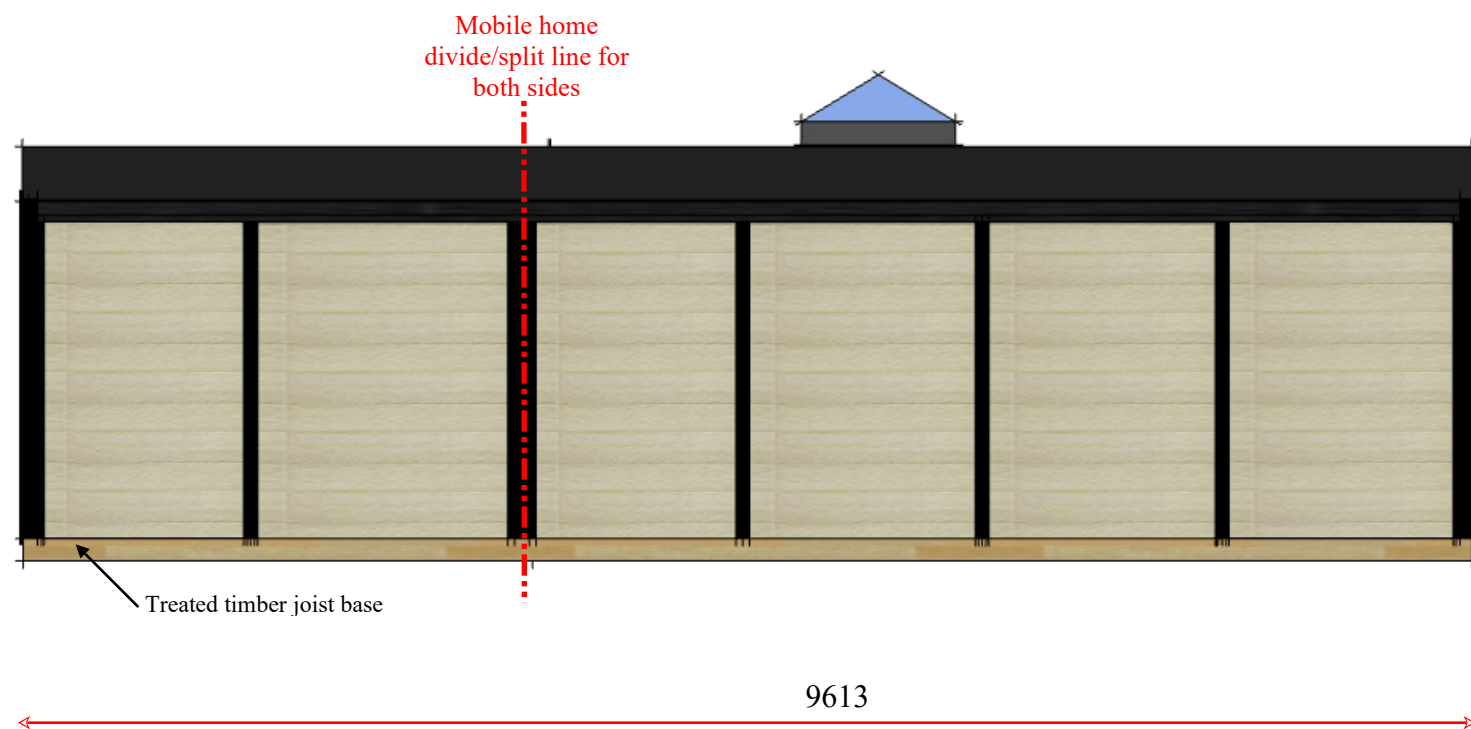


Proposed Rear Elevation

1 : 50 SCALE BAR



Scale Bar NOT TO SCALE IF PRINTED ON A4

 

MOBILE HOME SPECIFICATIONS

Roof

Black EPDM on piece rubber roof
Black Roof Trims / Black fascias
100mm insulation between roof joists

Walls

70mm thick insulated COMPOSITE WOOD
External Finish : Oyster grey woodgrain
Internal finish : Oyster grey woodgrain

Corner Posts and Joiners

Black

Windows and Doors

PVC u in Black woodgrain in/out
Double Glazed : 4mm Toughened Low E
glass/argon fill
Black Cills

Floor

43mm insulated chipboard sub floor

Base Frame

150x45mm C24 timber frame supported on
concrete posts.

Room raised off ground level by 200mm,
with Black skirting scribed all round the
base.

Electrics - see quote for full details

18th edition fuse board
LED downlighters
White flush double sockets
White light switches
All electrics carried out by approved
contractors, and tested with EIC .

Client Shaun Coles

Site address 427 Birchfield Road East
Northampton
NN3 2TA

title Proposed mobile home annexe
ELEVATIONS


Client approval Shaun Cole
Date : 17/4/25




Scale 1to50 Dwg. Size A3

Dwg. No. 8065 01 Date 17/4/25

Dwg by D Price

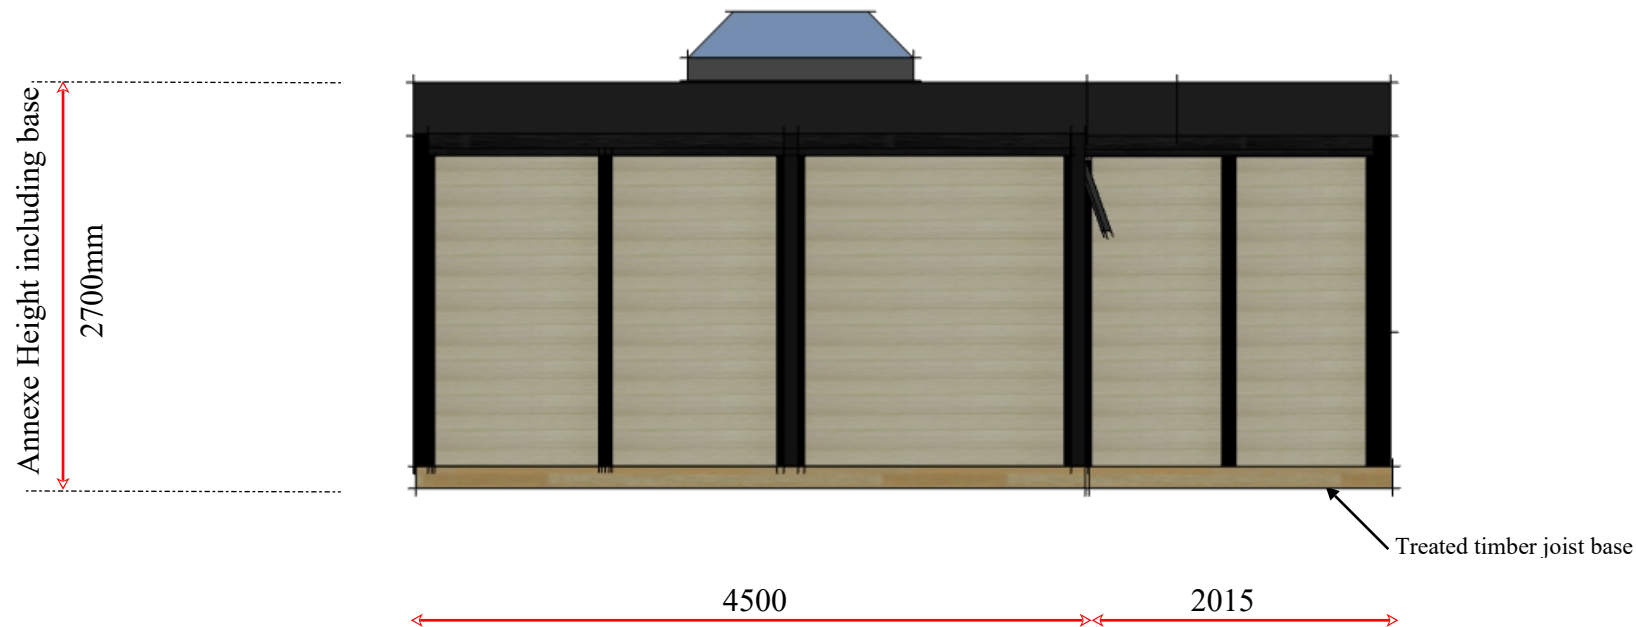

Proposed Left Side Elevation

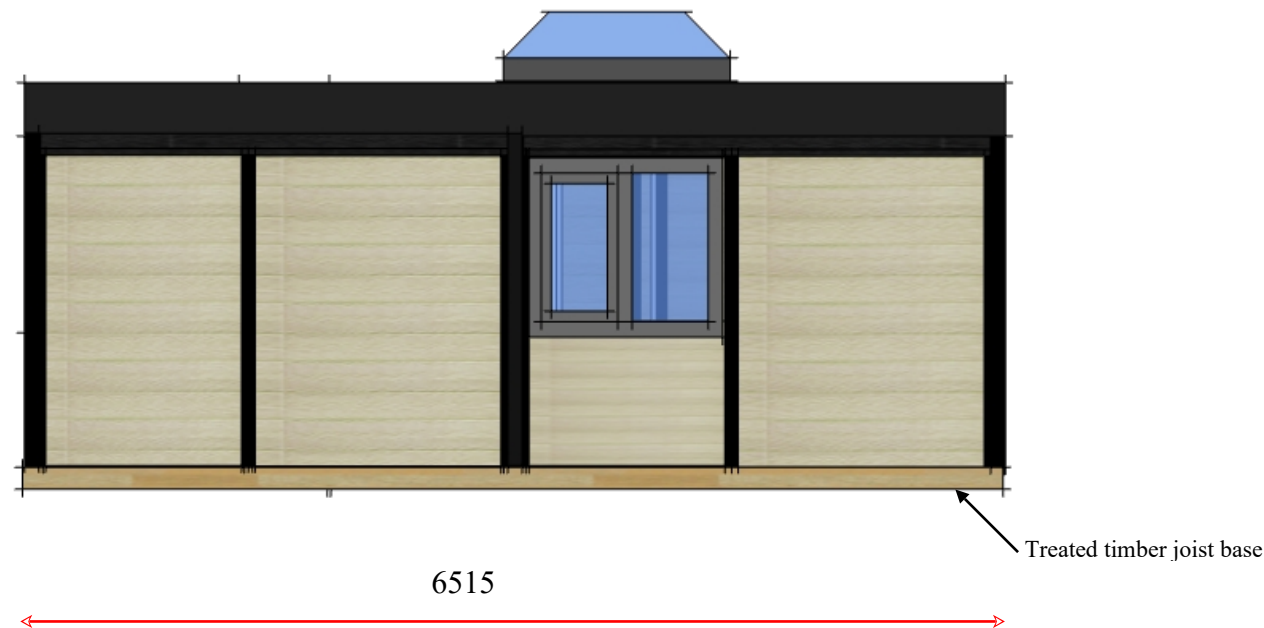


Proposed Right Side Elevation

1 : 50 SCALE BAR



Scale Bar NOT TO SCALE IF PRINTED ON A4

 

MOBILE HOME SPECIFICATIONS

Roof

Black EPDM on piece rubber roof
Black Roof Trims / Black fascias
100mm insulation between roof joists

Walls

70mm thick insulated COMPOSITE WOOD
External Finish : Oyster grey woodgrain
Internal finish : Oyster grey woodgrain

Corner Posts and Joiners

Black

Windows and Doors

PVC u in Black woodgrain in/out
Double Glazed : 4mm Toughened Low E
glass/argon fill
Black Cills

Floor

43mm insulated chipboard sub floor

Base Frame

150x45mm C24 timber frame supported on
concrete posts.

Room raised off ground level by 200mm,
with Black skirting scribed all round the
base.

Electrics - see quote for full details

18th edition fuse board
LED downlighters
White flush double sockets
White light switches
All electrics carried out by approved
contractors, and tested with EIC .

Client Shaun Coles

Site address 427 Birchfield Road East
Northampton
NN3 2TA

title Proposed mobile home annexe
ELEVATIONS

Client approval Shaun Cole

Date : 17/4/25



Scale	1to50	Dwg. Size	A3
Dwg. No.	8065 02	Date	17/4/25
Dwg by	D Price		


PROPOSED
REAR ELEVATION



9613



Mobile home
divide/split line for
both sides

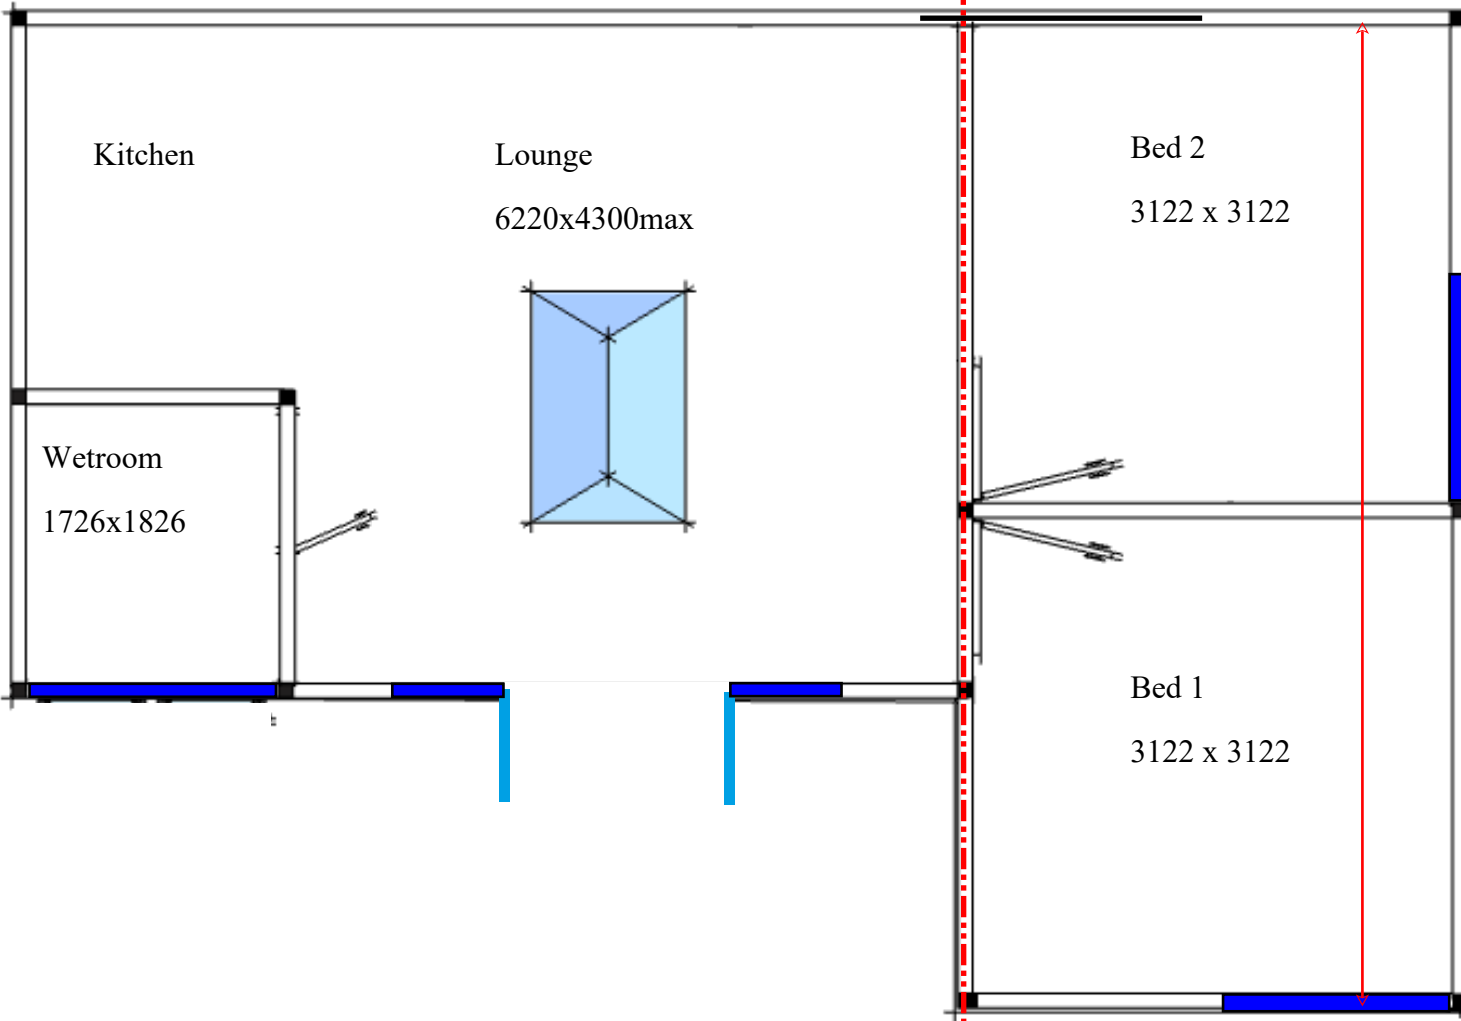

4500

6515



6291

3322




PROPOSED
FRONT ELEVATION

1 : 50 SCALE BAR



Scale Bar NOT TO SCALE IF PRINTED ON A4

 

MOBILE HOME SPECIFICATIONS

Roof

Black EPDM on piece rubber roof
Black Roof Trims / Black fascias
100mm insulation between roof joists

Walls

70mm thick insulated COMPOSITE WOOD
External Finish : Oyster grey woodgrain
Internal finish : Oyster grey woodgrain

Corner Posts and Joiners

Black

Windows and Doors

PVC u in Black woodgrain in/out
Double Glazed : 4mm Toughened Low E
glass/argon fill
Black Cills

Floor

43mm insulated chipboard sub floor

Base Frame

150x45mm C24 timber frame supported on
concrete posts.

Room raised off ground level by 200mm,
with Black skirting scribed all round the
base.

Electrics - see quote for full details

18th edition fuse board
LED downlighters
White flush double sockets
White light switches
All electrics carried out by approved
contractors, and tested with EIC .

Client Shaun Coles

Site address 427 Birchfield Road East
Northampton
NN3 2TA

title Proposed mobile home annexe
FLOOR PLAN

Client approval Shaun Cole

Date : 17/4/25




Scale 1to50

Dwg. Size A3



Dwg. No. 8065 03

Date 17/4/25

Dwg by D Price

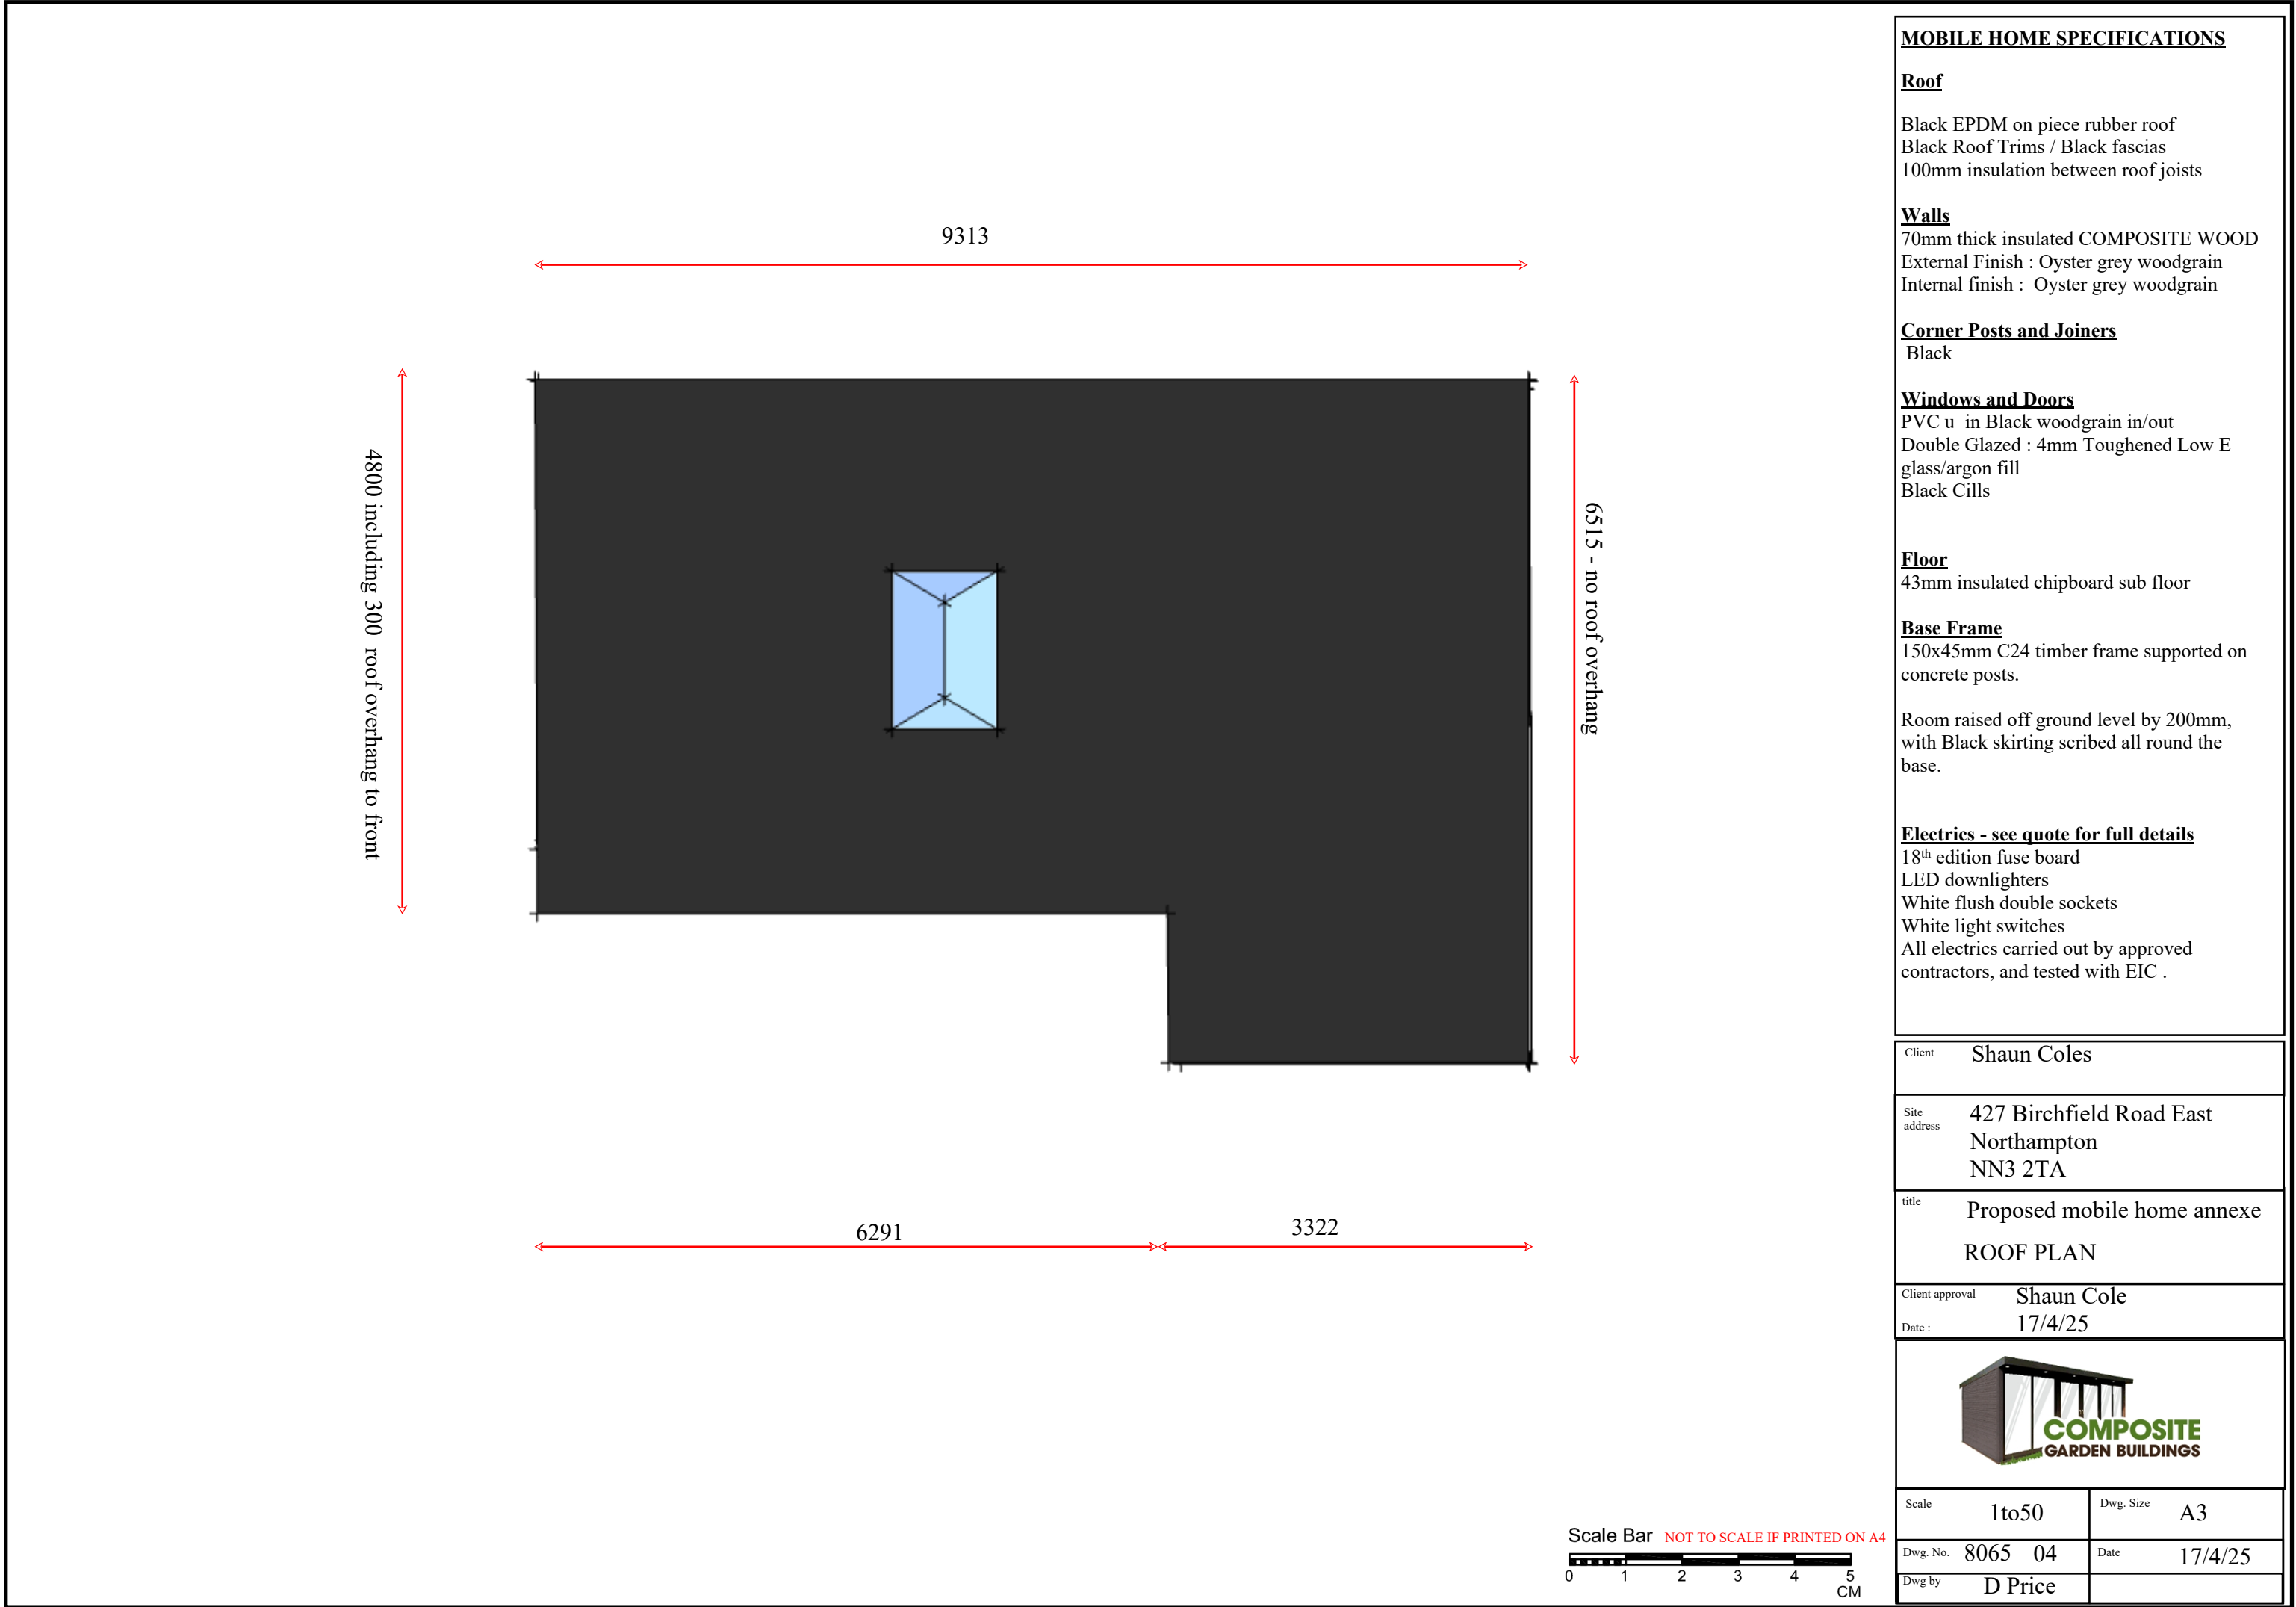

Location Plan

 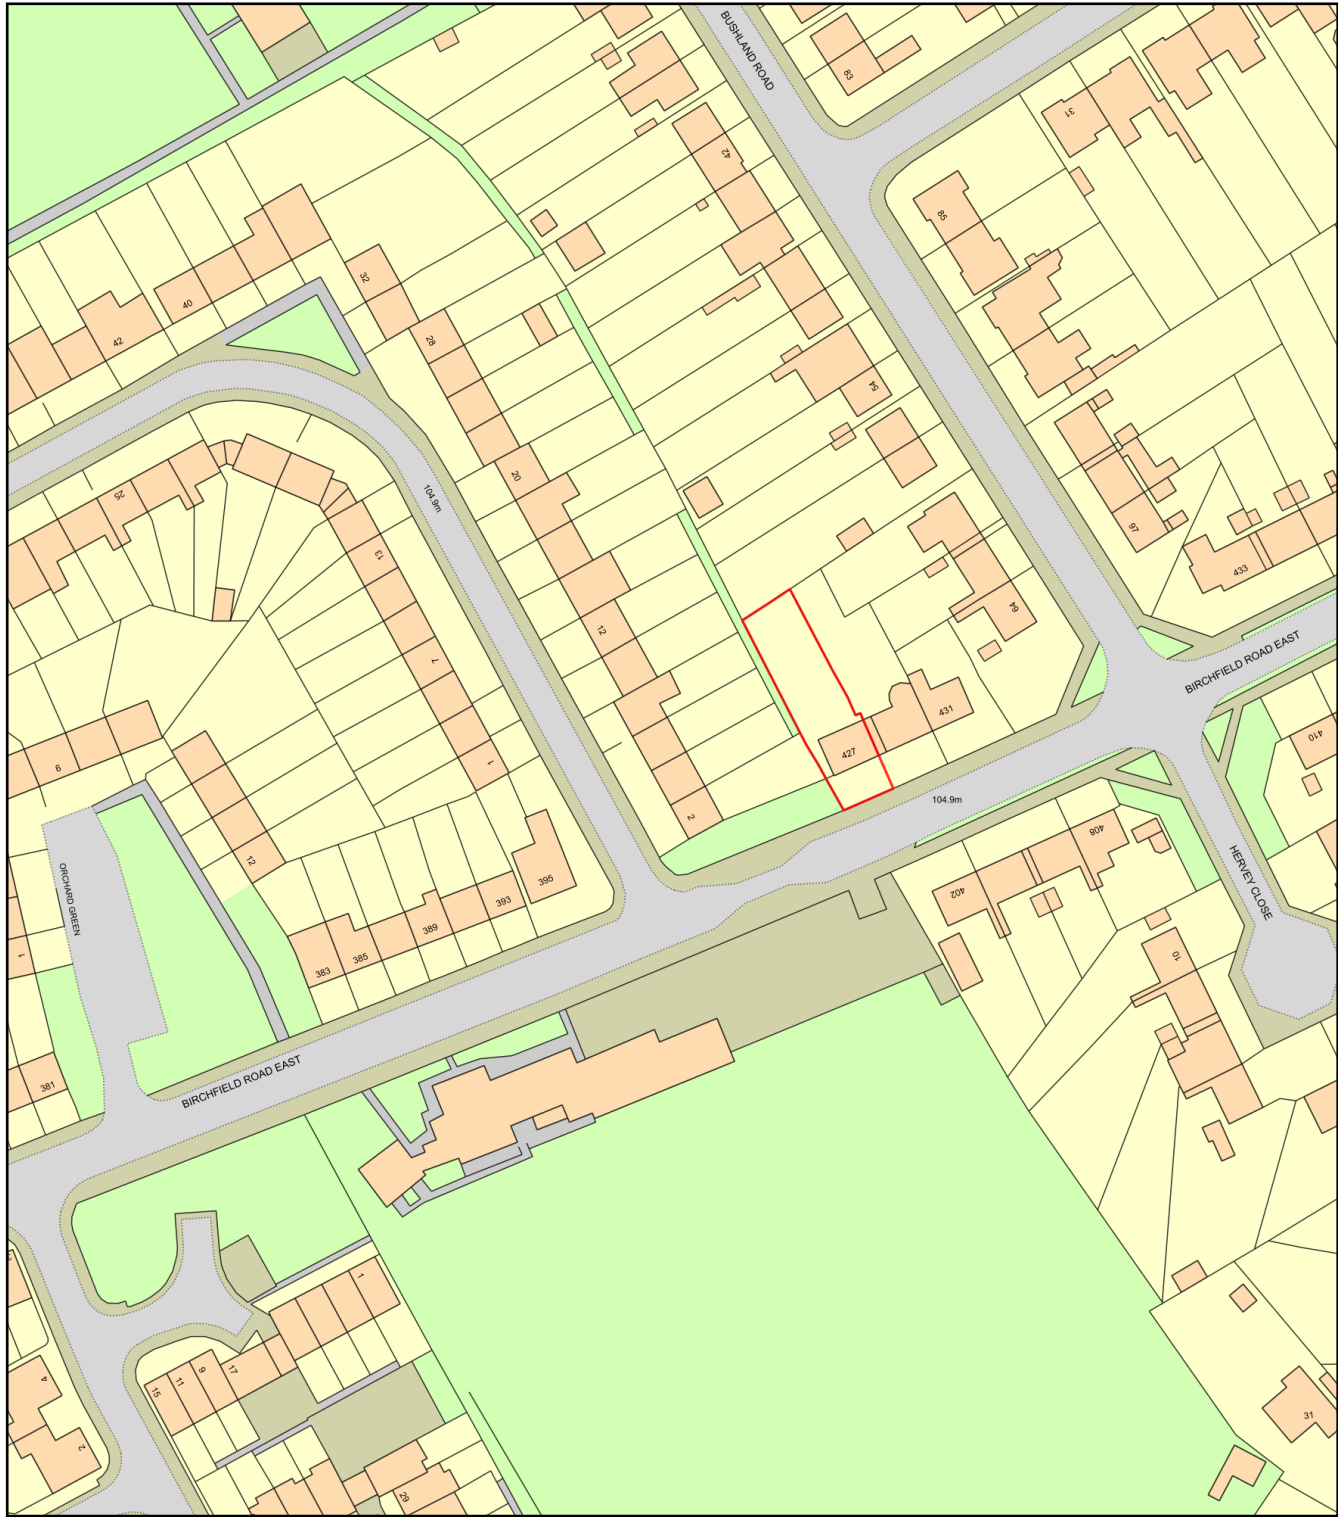

Plan Produced for: Shaun Coles
Date Produced: 02 Apr 2025
Plan Reference Number: TQRQM25092145159359
Scale: 1:1250 @ A4

MOBILE HOME SPECIFICATIONS

Roof

Black EPDM on piece rubber roof
Black Roof Trims / Black fascias
100mm insulation between roof joists

Walls

70mm thick insulated COMPOSITE WOOD
External Finish : Oyster grey woodgrain
Internal finish : Oyster grey woodgrain

Corner Posts and Joiners

Black

Windows and Doors

PVC u in Black woodgrain in/out
Double Glazed : 4mm Toughened Low E
glass/argon fill
Black Cills

Floor

43mm insulated chipboard sub floor

Base Frame

150x45mm C24 timber frame supported on
concrete posts.

Room raised off ground level by 200mm,
with Black skirting scribed all round the
base.


Electrics - see quote for full details

18th edition fuse board
LED downlighters
White flush double sockets
White light switches
All electrics carried out by approved
contractors, and tested with EIC .

Client	Shaun Coles		
Site address	427 Birchfield Road East Northampton NN3 2TA		
title	Proposed mobile home annexe Site Location		
Client approval	Shaun Cole		
Date :	17/4/25		




Scale	1to1250	Dwg. Size	A3
Dwg. No.	8065 /5	Date	17/4/25
Dwg by	D Price		

 

Site Plan

Proposed mobile home

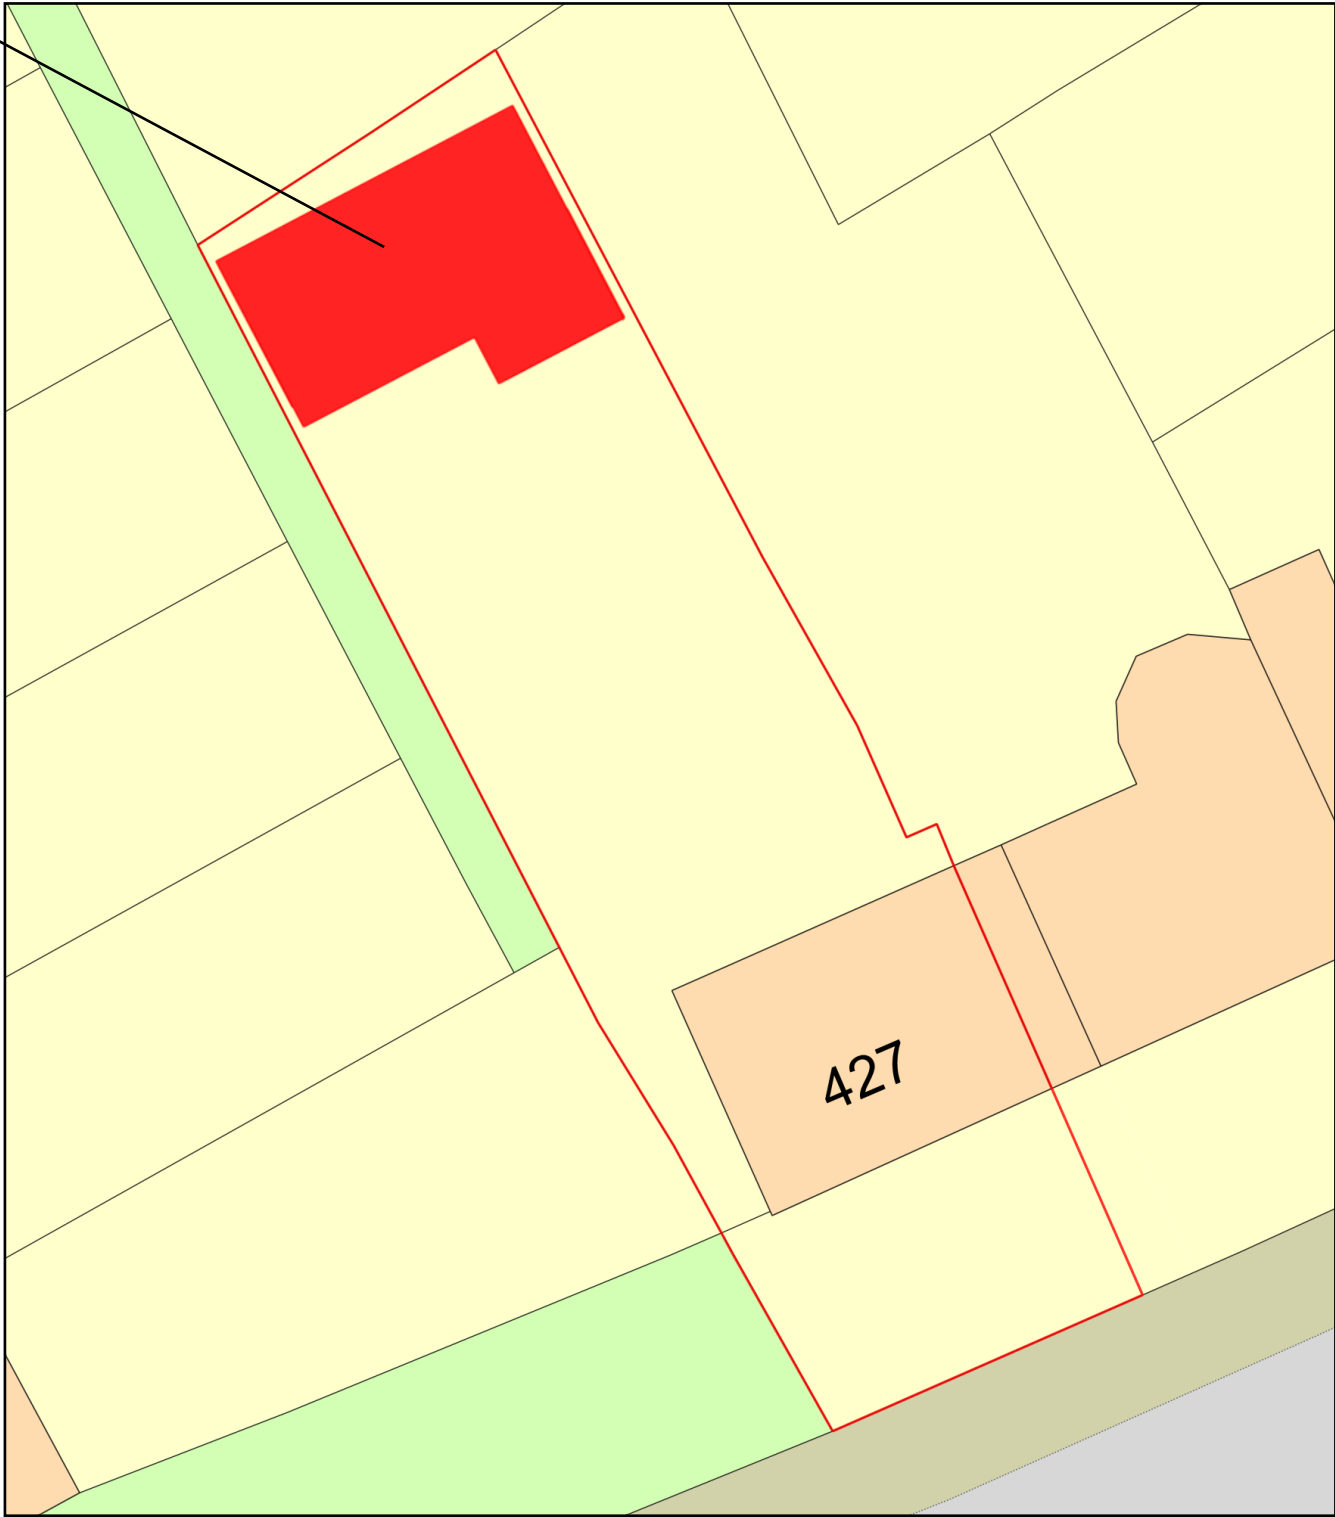

Plan Produced for: Shaun Coles
Date Produced: 02 Apr 2025
Plan Reference Number: TQRQM25092145457940
Scale: 1:200 @ A4


MOBILE HOME SPECIFICATIONS


- Roof**
Black EPDM on piece rubber roof
Black Roof Trims / Black fascias
100mm insulation between roof joists
- Walls**
70mm thick insulated COMPOSITE WOOD
External Finish : Oyster grey woodgrain
Internal finish : Oyster grey woodgrain
- Corner Posts and Joiners**
Black
- Windows and Doors**
PVC u in Black woodgrain in/out
Double Glazed : 4mm Toughened Low E
glass/argon fill
Black Cills
- Floor**
43mm insulated chipboard sub floor
- Base Frame**
150x45mm C24 timber frame supported on
concrete posts.
- Room raised off ground level by 200mm,
with Black skirting scribed all round the
base.
- Electrics - see quote for full details**
18th edition fuse board
LED downlighters
White flush double sockets
White light switches
All electrics carried out by approved
contractors, and tested with EIC .

Client	Shaun Coles
Site address	427 Birchfield Road East Northampton NN3 2TA
title	Proposed mobile home annexe Site Plan
Client approval	Shaun Cole
Date :	17/4/25



Scale	1to 200	Dwg. Size	A3
Dwg. No.	8065 /6	Date	17/4/25
Dwg by	D Price		

 

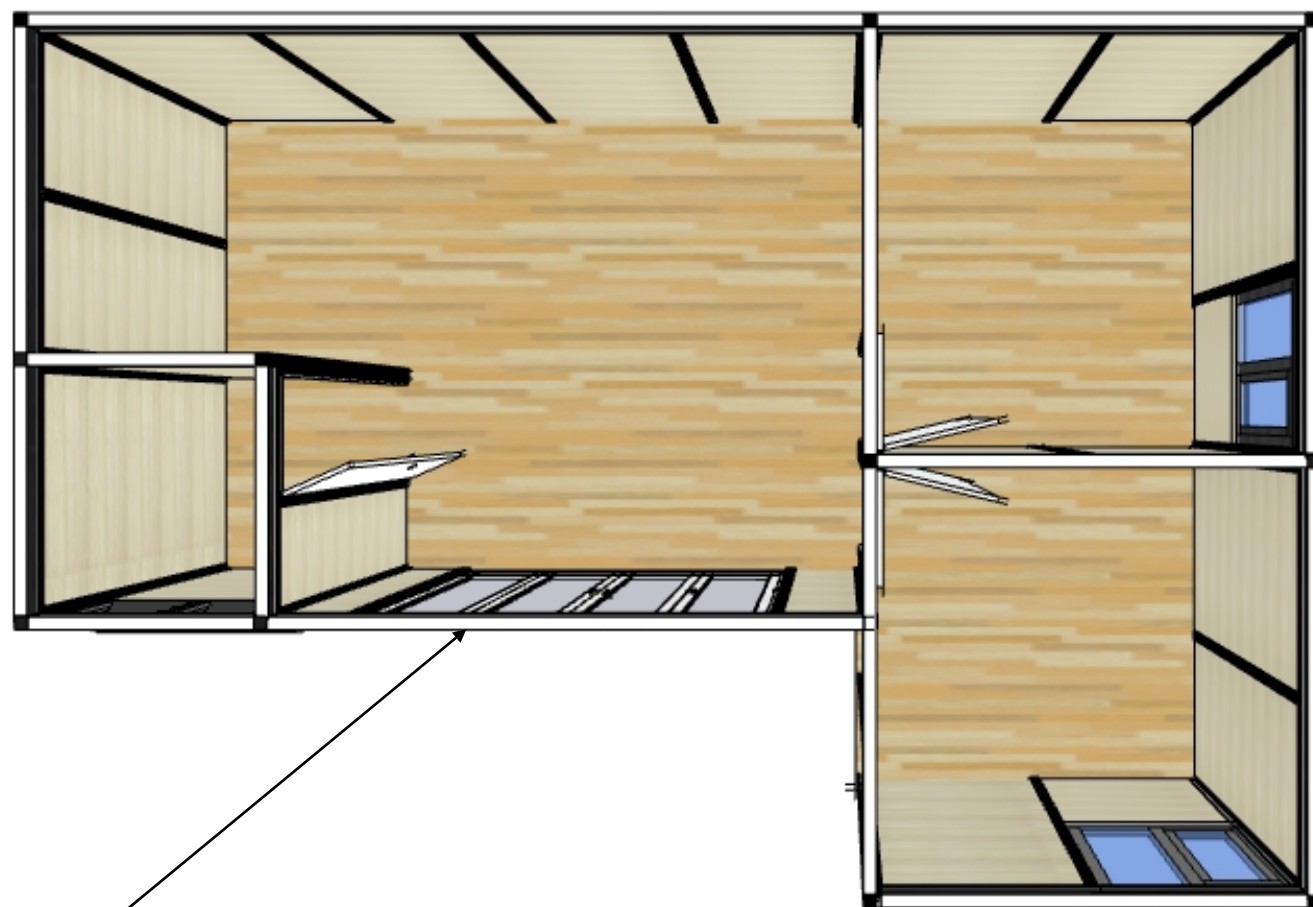

pair of doors+sidelights + 620mm walls either side

MOBILE HOME SPECIFICATIONS

Roof

Black EPDM on piece rubber roof
Black Roof Trims / Black fascias
100mm insulation between roof joists

Walls

70mm thick insulated COMPOSITE WOOD
External Finish : Oyster grey woodgrain
Internal finish : Oyster grey woodgrain

Corner Posts and Joiners

Black

Windows and Doors

PVC u in Black woodgrain in/out
Double Glazed : 4mm Toughened Low E
glass/argon fill
Black Cills

Floor

43mm insulated chipboard sub floor

Base Frame

150x45mm C24 timber frame supported on
concrete posts.

Room raised off ground level by 200mm,
with Black skirting scribed all round the
base.

Electrics - see quote for full details

18th edition fuse board
LED downlighters
White flush double sockets
White light switches
All electrics carried out by approved
contractors, and tested with EIC .

Client	Shaun Coles
Site address	427 Birchfield Road East Northampton NN3 2TA
title	Proposed mobile home annexe CONCEPT VIEW
Client approval	Shaun Cole
Date :	17/4/25



Scale	Dwg. Size	A3
Dwg. No. 8065 07	Date	17/4/25
Dwg by	D Price	